

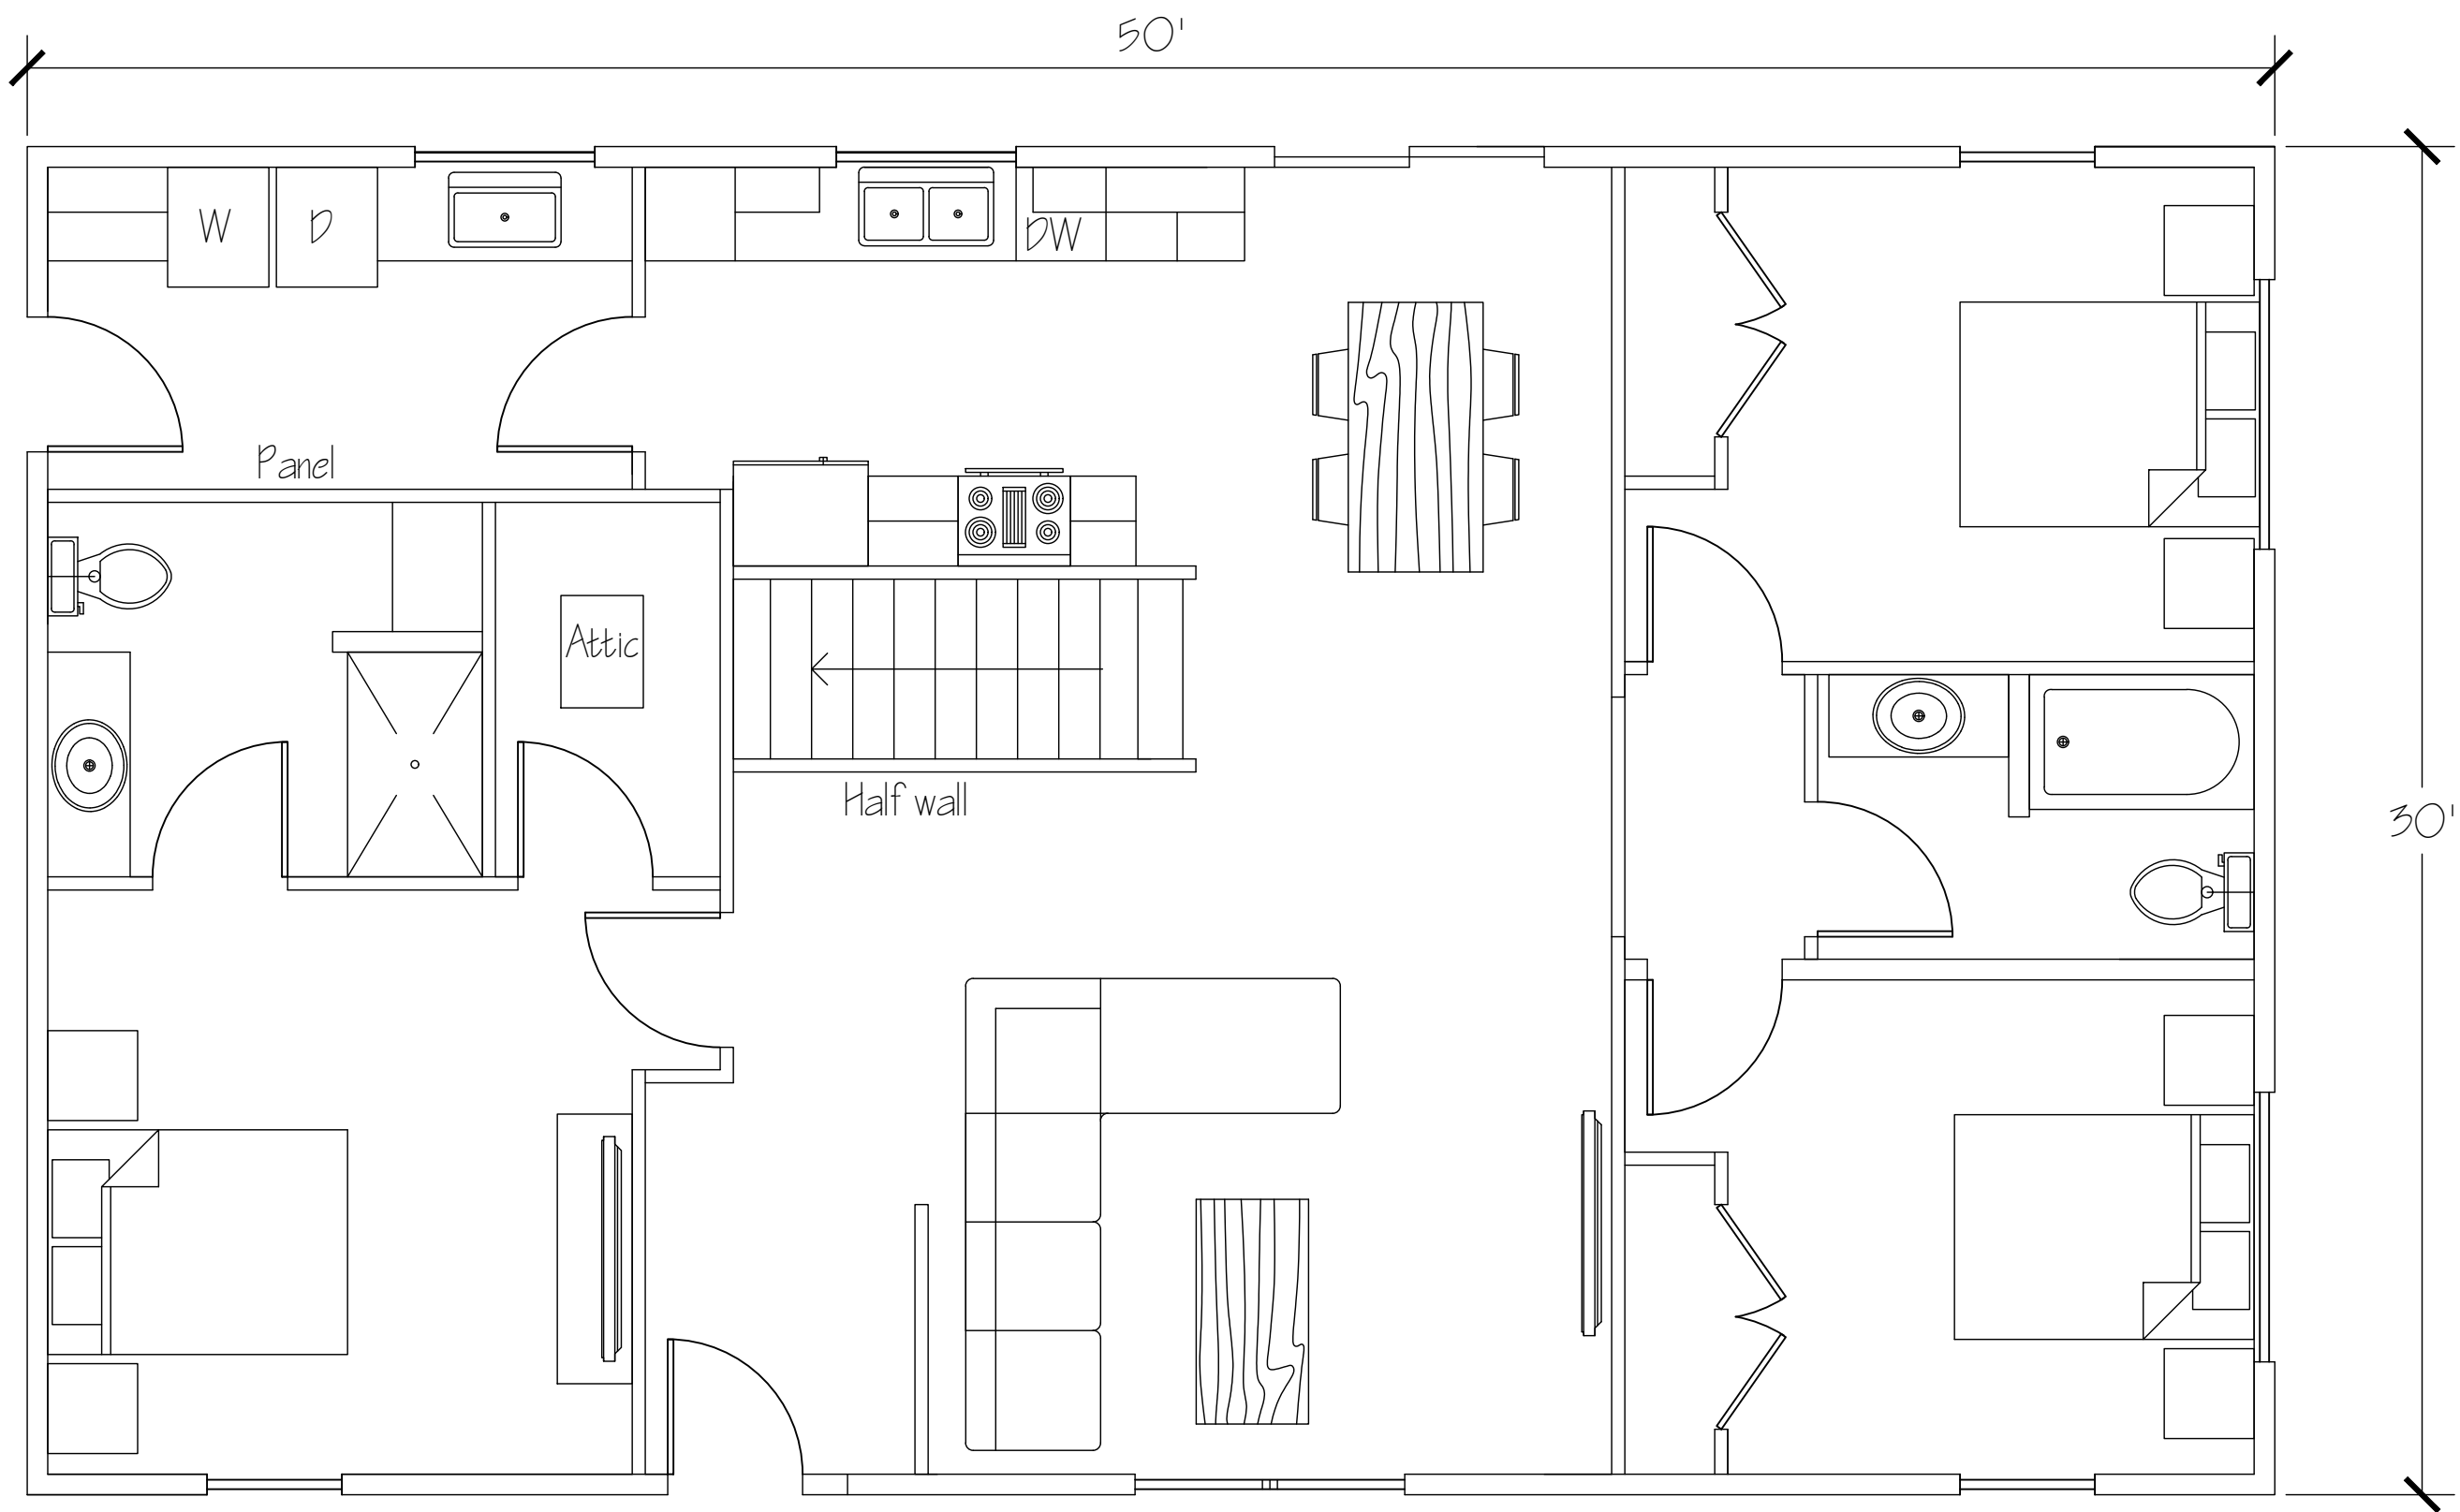


HOUSE 2026-27

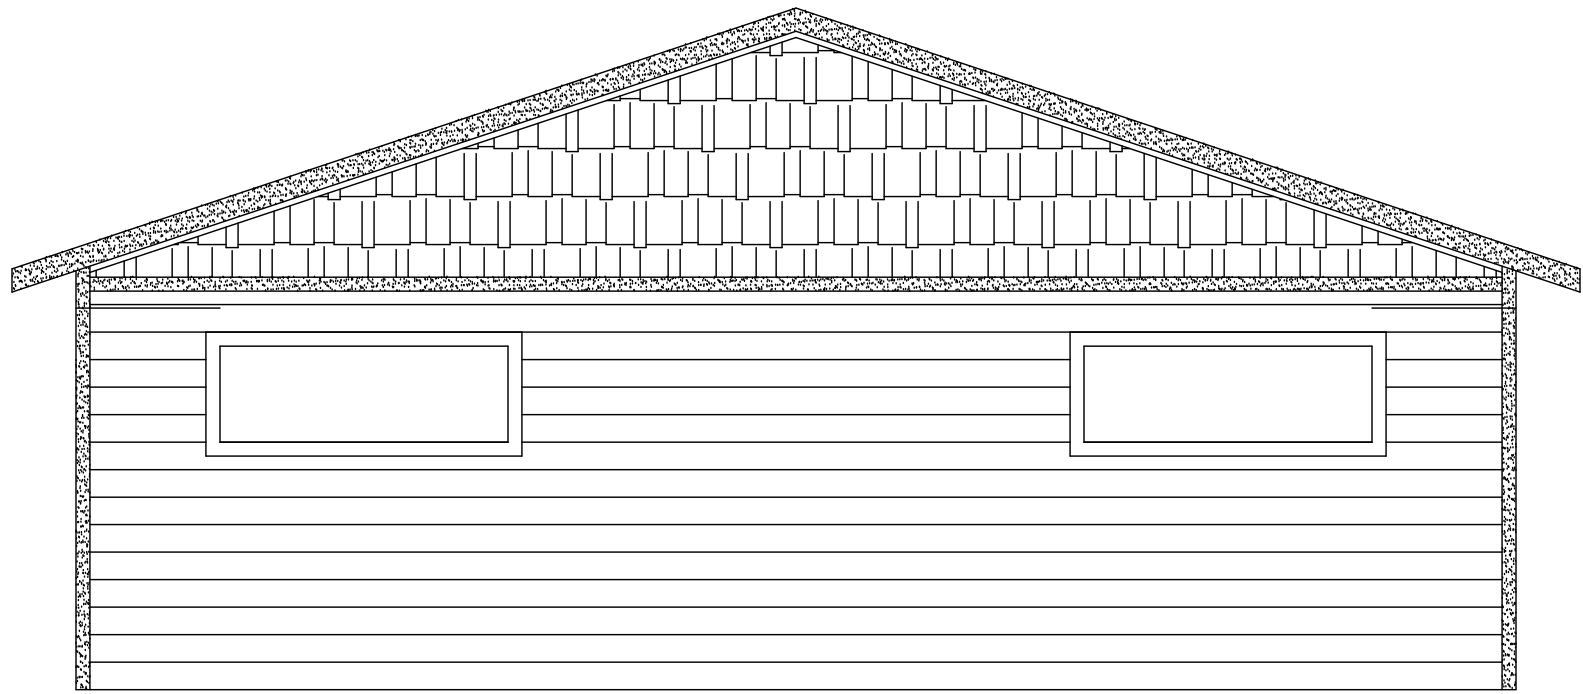

Construction Technology - Hays Campus		
Fort Hays Tech North Central		
Drawn by	Ethan Kriley	Scale 1/4"=1'
Rev		Date 9/23/2026
Rev		Sheet
Rev		01

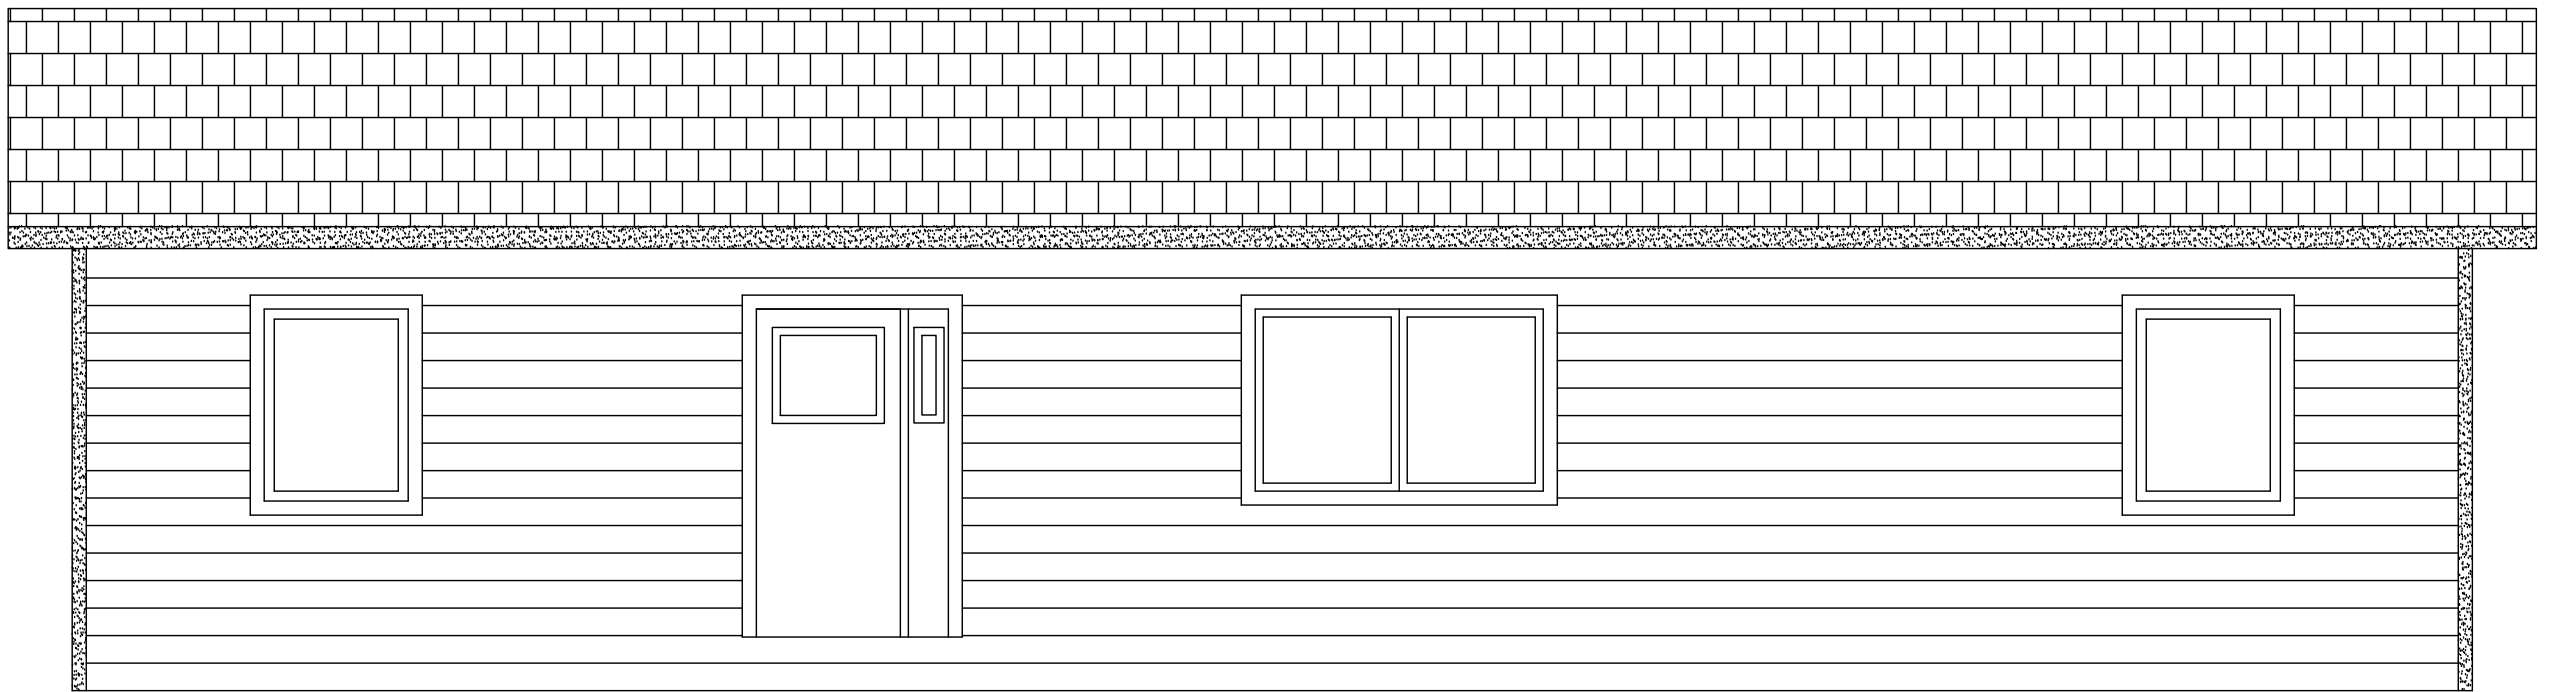

Construction Technology - Hays Campus		
Fort Hays Tech North Central		
Drawn by	Ethan Kriley	Scale 1/4"=1'
Rev		Date 9/23/2026
Rev		Sheet
Rev		01