



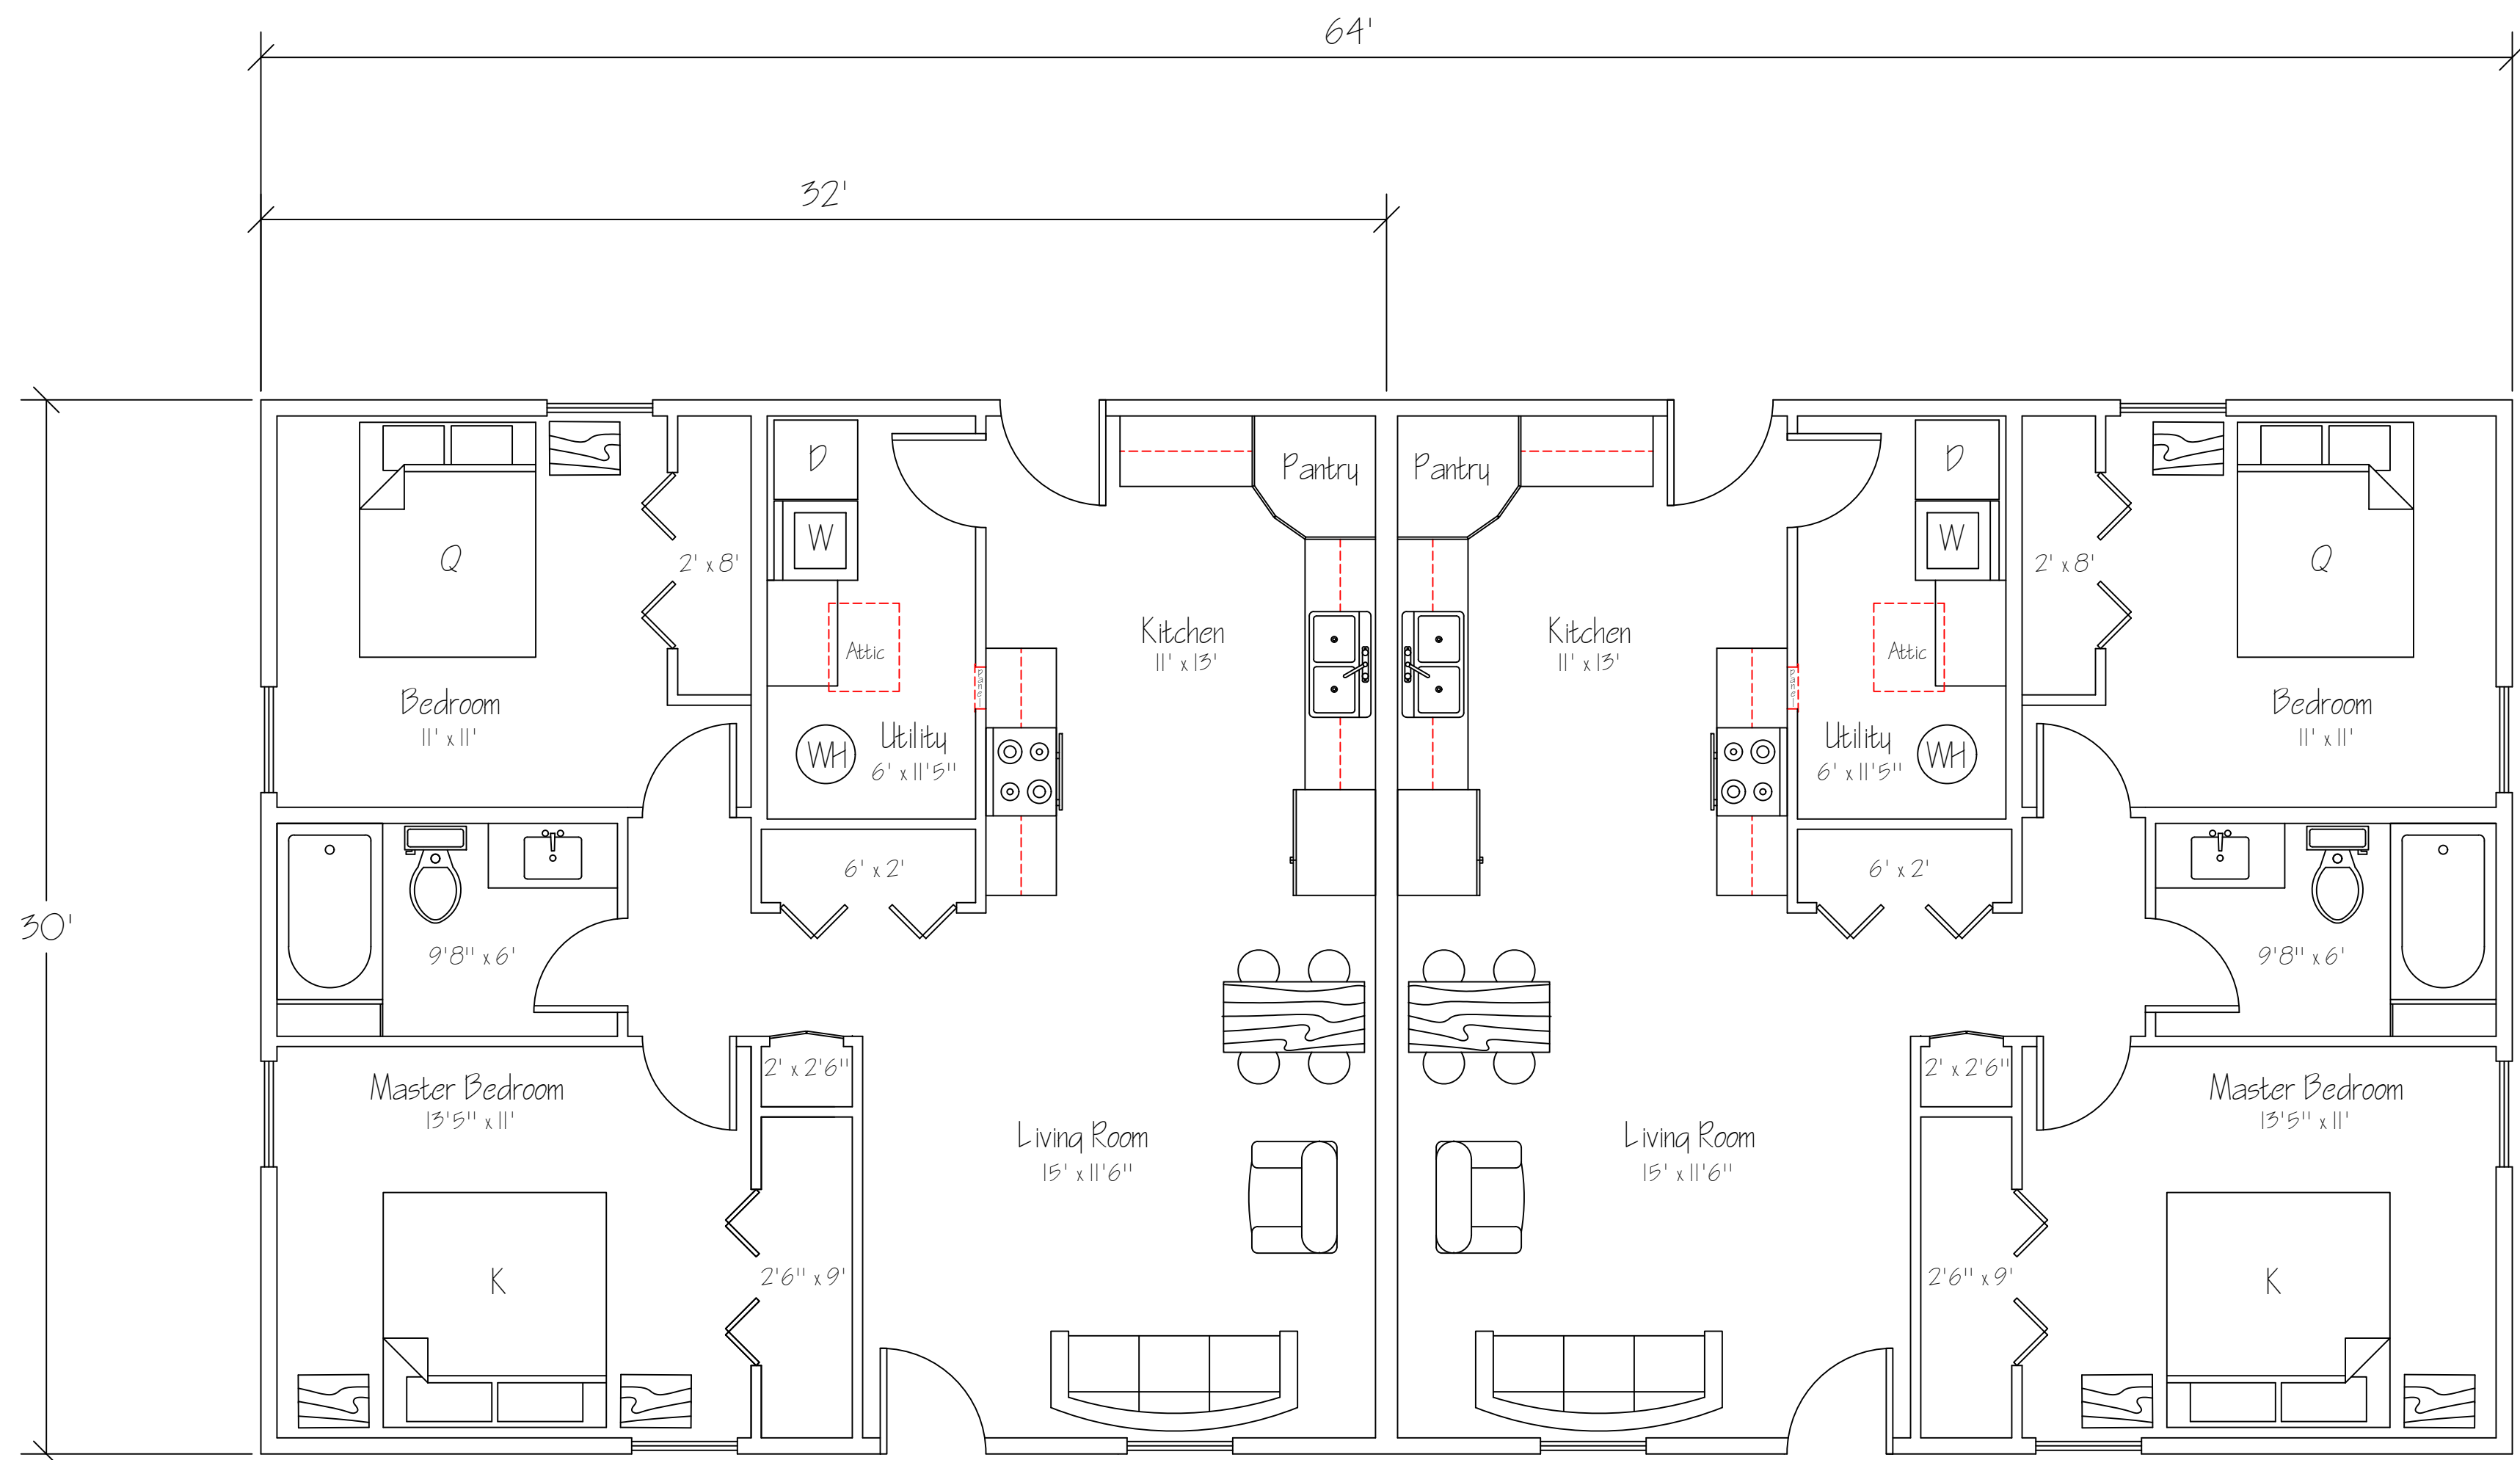


Duplex 26'

Scale $\frac{1}{4}" = 1'$



Construction Technology - Hays Campus			
Fort Hays Tech North Central			
Drawn by	J. Courtney		Scale 1/4" = 1'
Rev			Date 26'-27'
Rev			Sheet
Rev			01

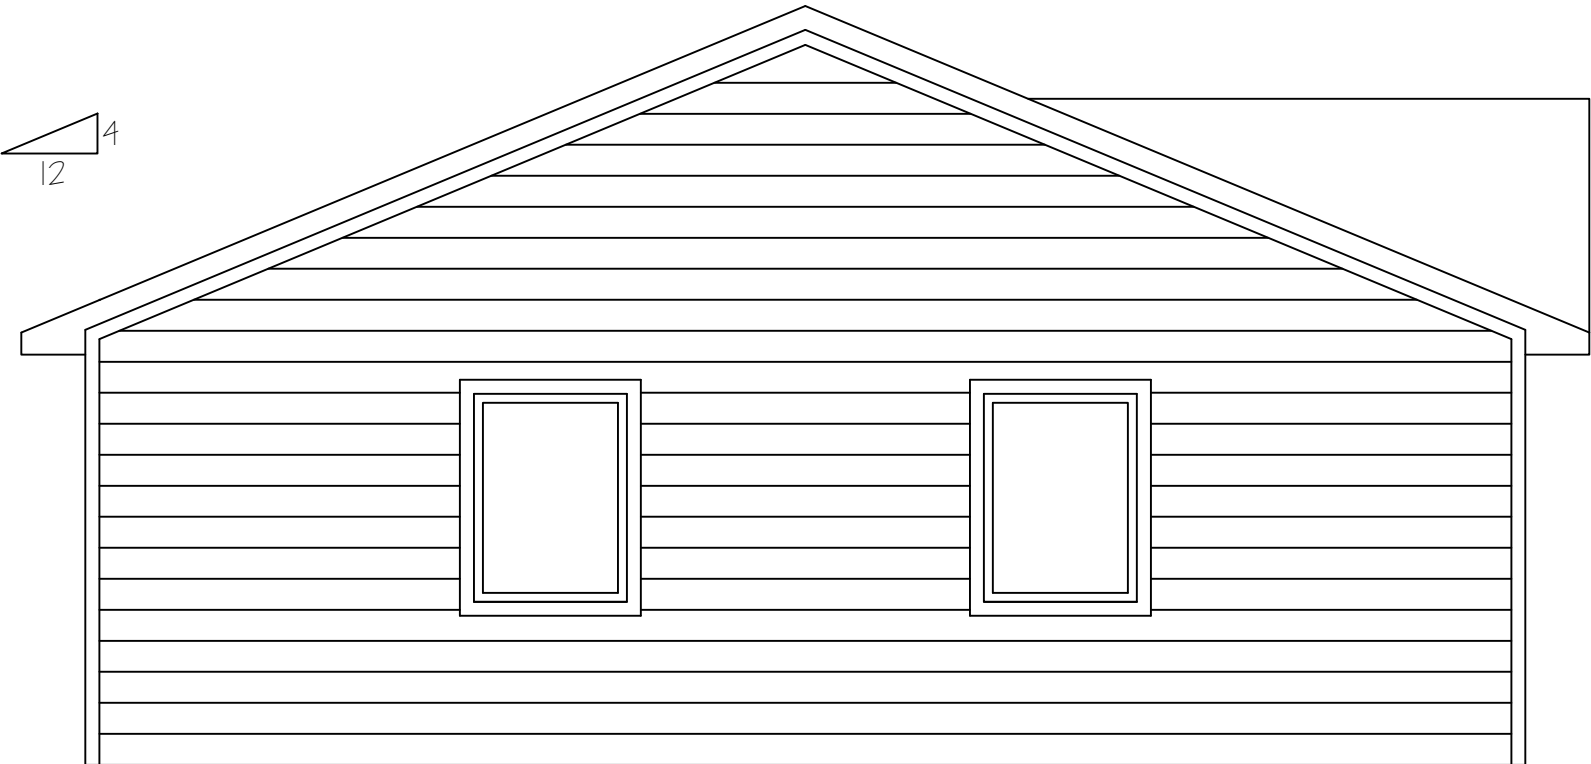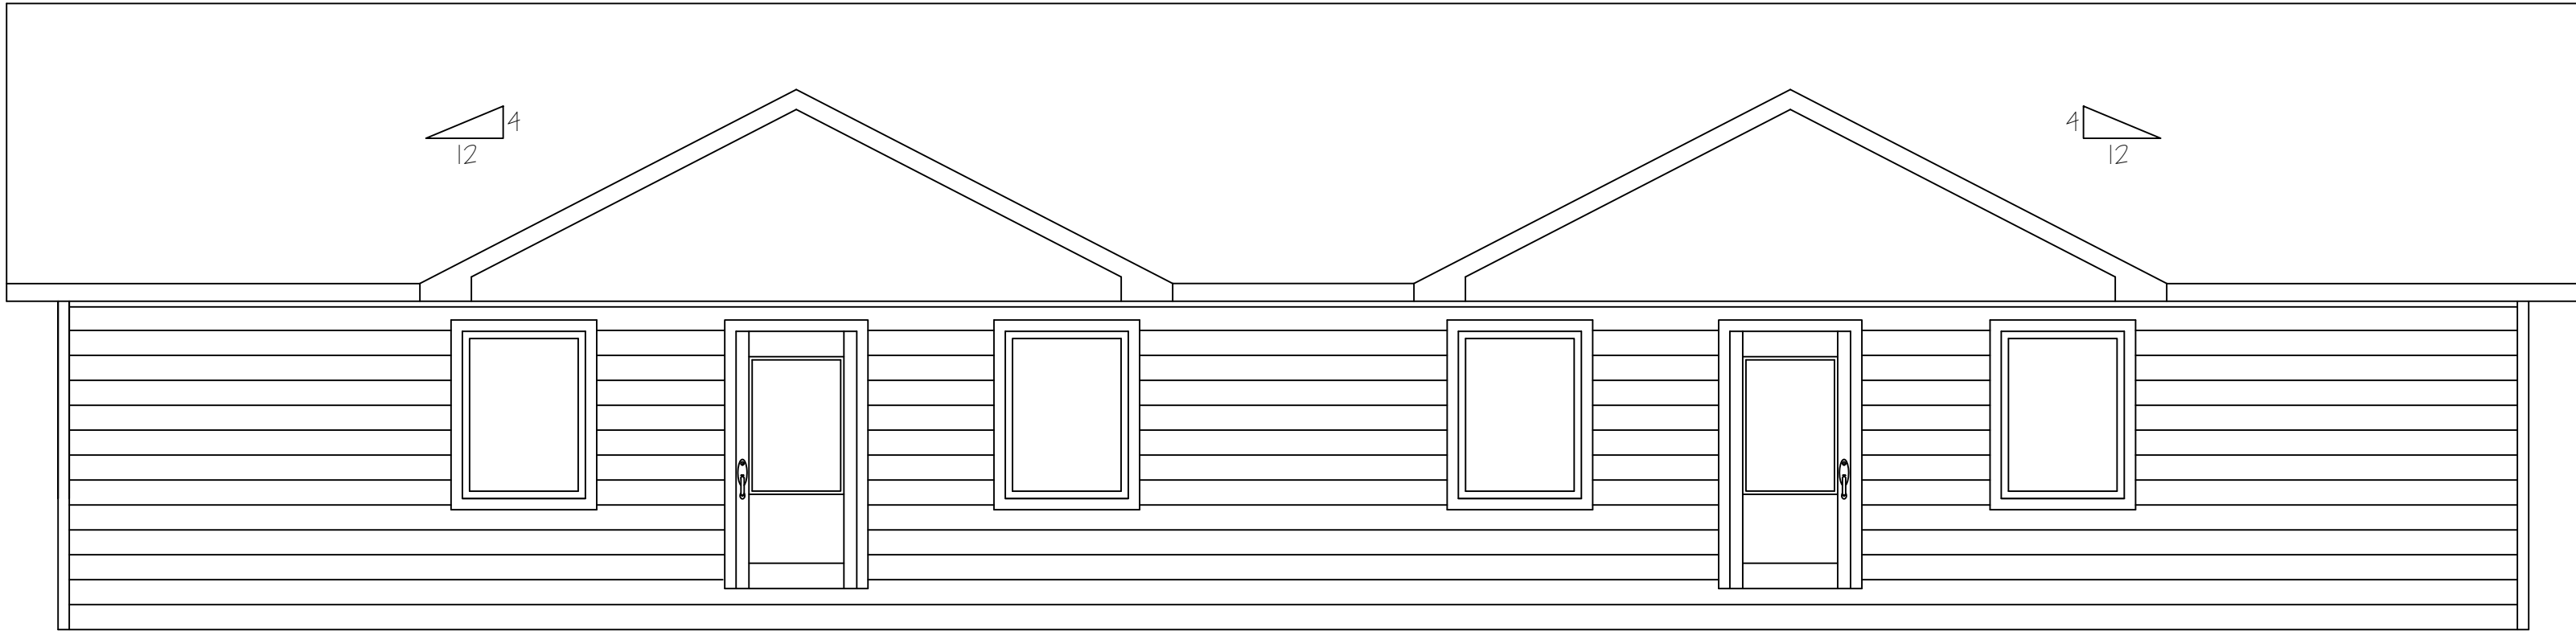

Construction Technology - Hays Campus		
Fort Hays Tech North Central		
Drawn by	J. Courtney	Scale 1/4" = 1' 0"
Rev		Date 26'-27'
Rev		Sheet
Rev		02